


审查

K0+000.000 ~ K0+598.198

第 1 页 共 1 页

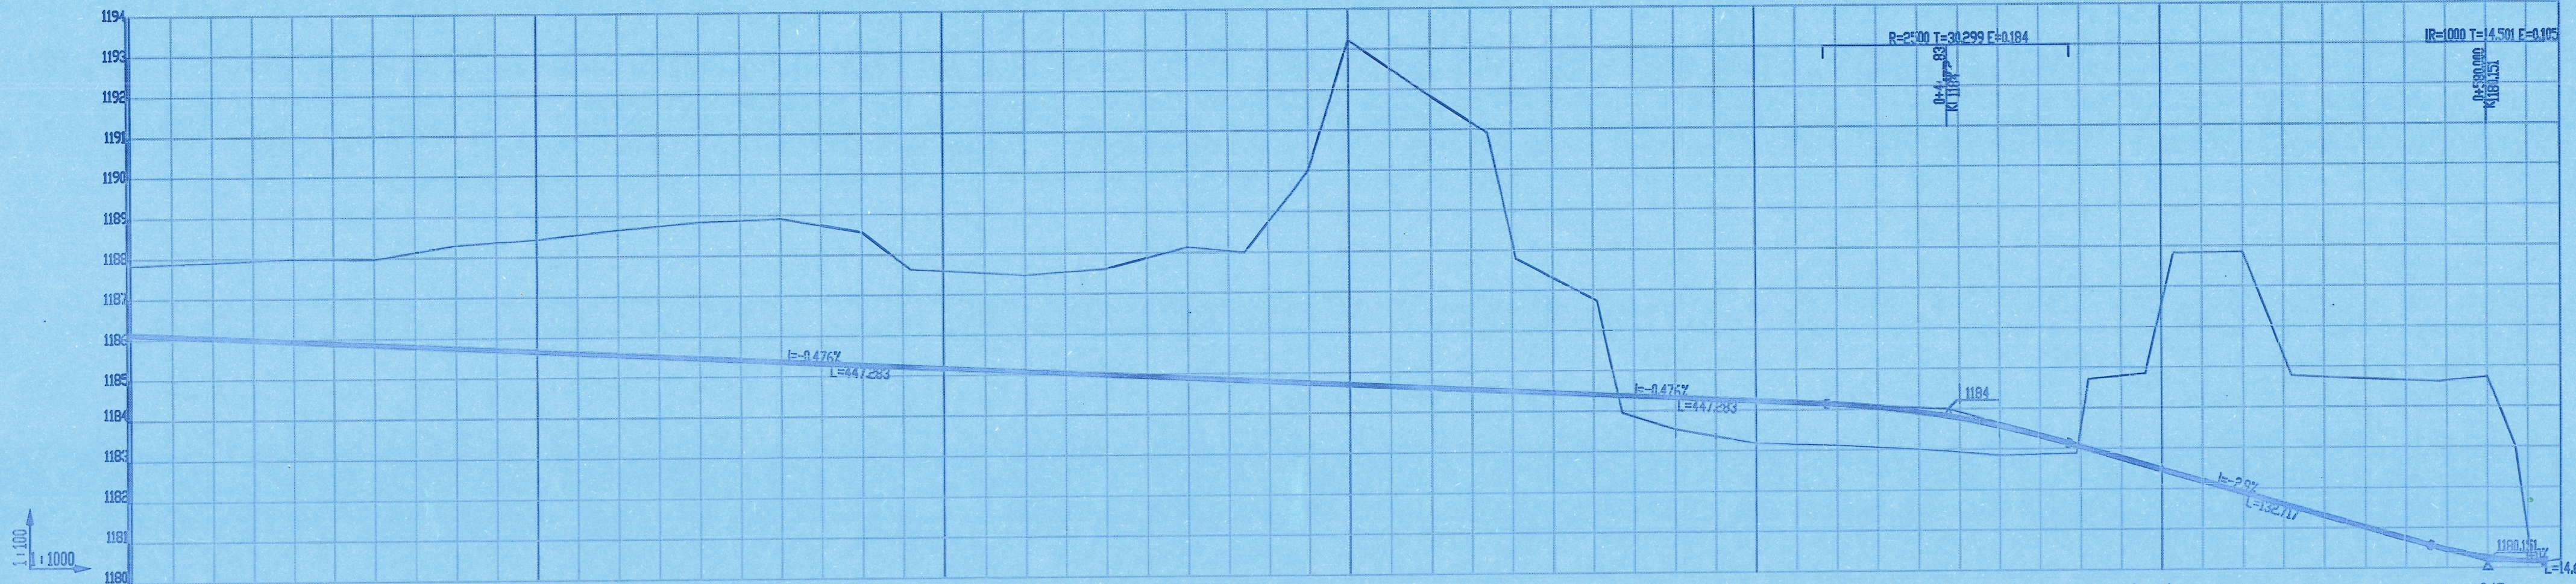

设计高程	1187.83	1187.90	1187.91	1187.98	1187.98	1188.29	1188.43	1188.65	1188.83	1188.90	1188.56	1187.63	1187.46	1187.61	1186.13	1187.99	1190.00	1193.22	1191.82	1190.90	1187.99	1190.00	1186.73	1183.96	1183.50	1183.17	1183.11	1183.08	1183.00	1182.84	1182.84	1184.05	1187.85	1187.84	1184.78	1184.71	1184.62	1184.71	1180.20			
自然高程		1187.90	1187.91	1187.98	1187.98	1188.29	1188.43	1188.65	1188.83	1188.90	1188.56	1187.63	1187.46	1187.61	1186.13	1187.99	1190.00	1193.22	1191.82	1190.90	1187.99	1190.00	1186.73	1183.96	1183.50	1183.17	1183.11	1183.08	1183.00	1182.84	1182.84	1184.05	1187.85	1187.84	1184.78	1184.71	1184.62	1184.71	1180.20			
设计坡度与距离					447.283																		-0.476%								132.717						-2.9%	0%				
填挖高	-1.707	-1.874	-1.896	-2.046	-2.122	-2.546	-2.781	-3.097	-3.377	-3.539	-3.292	-2.416	-2.384	-2.627	-3.241	-3.165	-5.255	-8.523	-7.218	-6.369	-3.286	-3.093	-2.319	0.421	0.779	1.046	1.009	0.999	0.922	0.725	0.705	0.19	-2.266	-5.443	-5.955	-3.241	-3.477	-4.123	-4.484	-3.223	-1.022	-0.051
平曲线	R=258.624 E=26.536 T=120.124 Ly=224.912 JD1 ay=49.827°										R=145 E=56.351 T=139.703 Ly=222.371 JD2 ay=87.868°										R=176.759 E=17.427 T=80.402 Ly=150.915 JD3 ay=48.919°																					
竖曲线																					K0+447.200~K0+447.200 R=2500 E=0.184 T=30.299										R=1000 E=0.105 T=14.501 K0+580.000~K0+580.151											
桩号	K0+000.000	K0+020.000	K0+040.000	K0+060.000	K0+080.000	K0+100.000	K0+120.000	K0+140.000	K0+160.000	K0+180.000	K0+200.000	K0+220.000	K0+240.000	K0+260.000	K0+280.000	K0+300.000	K0+320.000	K0+340.000	K0+360.000	K0+380.000	K0+400.000	K0+420.000	K0+440.000	K0+460.000	K0+480.000	K0+500.000	K0+520.000	K0+540.000	K0+560.000	K0+580.000	K0+598.198											

陕西德力工程设计有限公司

榆阳高新区公园二路项目

纵断面设计图

设计 丁永 复核 郭国栋 审核 陈国利 图号 FASJ-4 日期 2025.02